R E M A R K S

1. Drawing Units: Meters (m) and milimeters (mm)
2. Qualities of materials:
   - 2.1. Concrete: [C20/25] acc. to [EN 206-1]
   - 2.2. Steel bars for the reinforcement of concrete: [S500s] acc. to [EU 80-69]
   - 2.2. Steel mesh for the reinforcement of concrete: [S500s] acc. to [EU 80-69]
   - 2.4. Steel structures: [S235] acc. to [EN 10025]
   - 2.5. Anchors: [4.6] acc. to [EN 10025]
   - 2.6. Electrodes: [E 510 B] acc. to [ISO 2560]
   - 2.7. Backfilling: Sand and gravel acc. to [ENV 1997-1]
3. The detailed specifications of the materials (composition and admictures to concrete, painting to steel structures, geotextile characteristics etc.) should be determined by the supervising civil engineer, according to the local conditions of the site of the works.

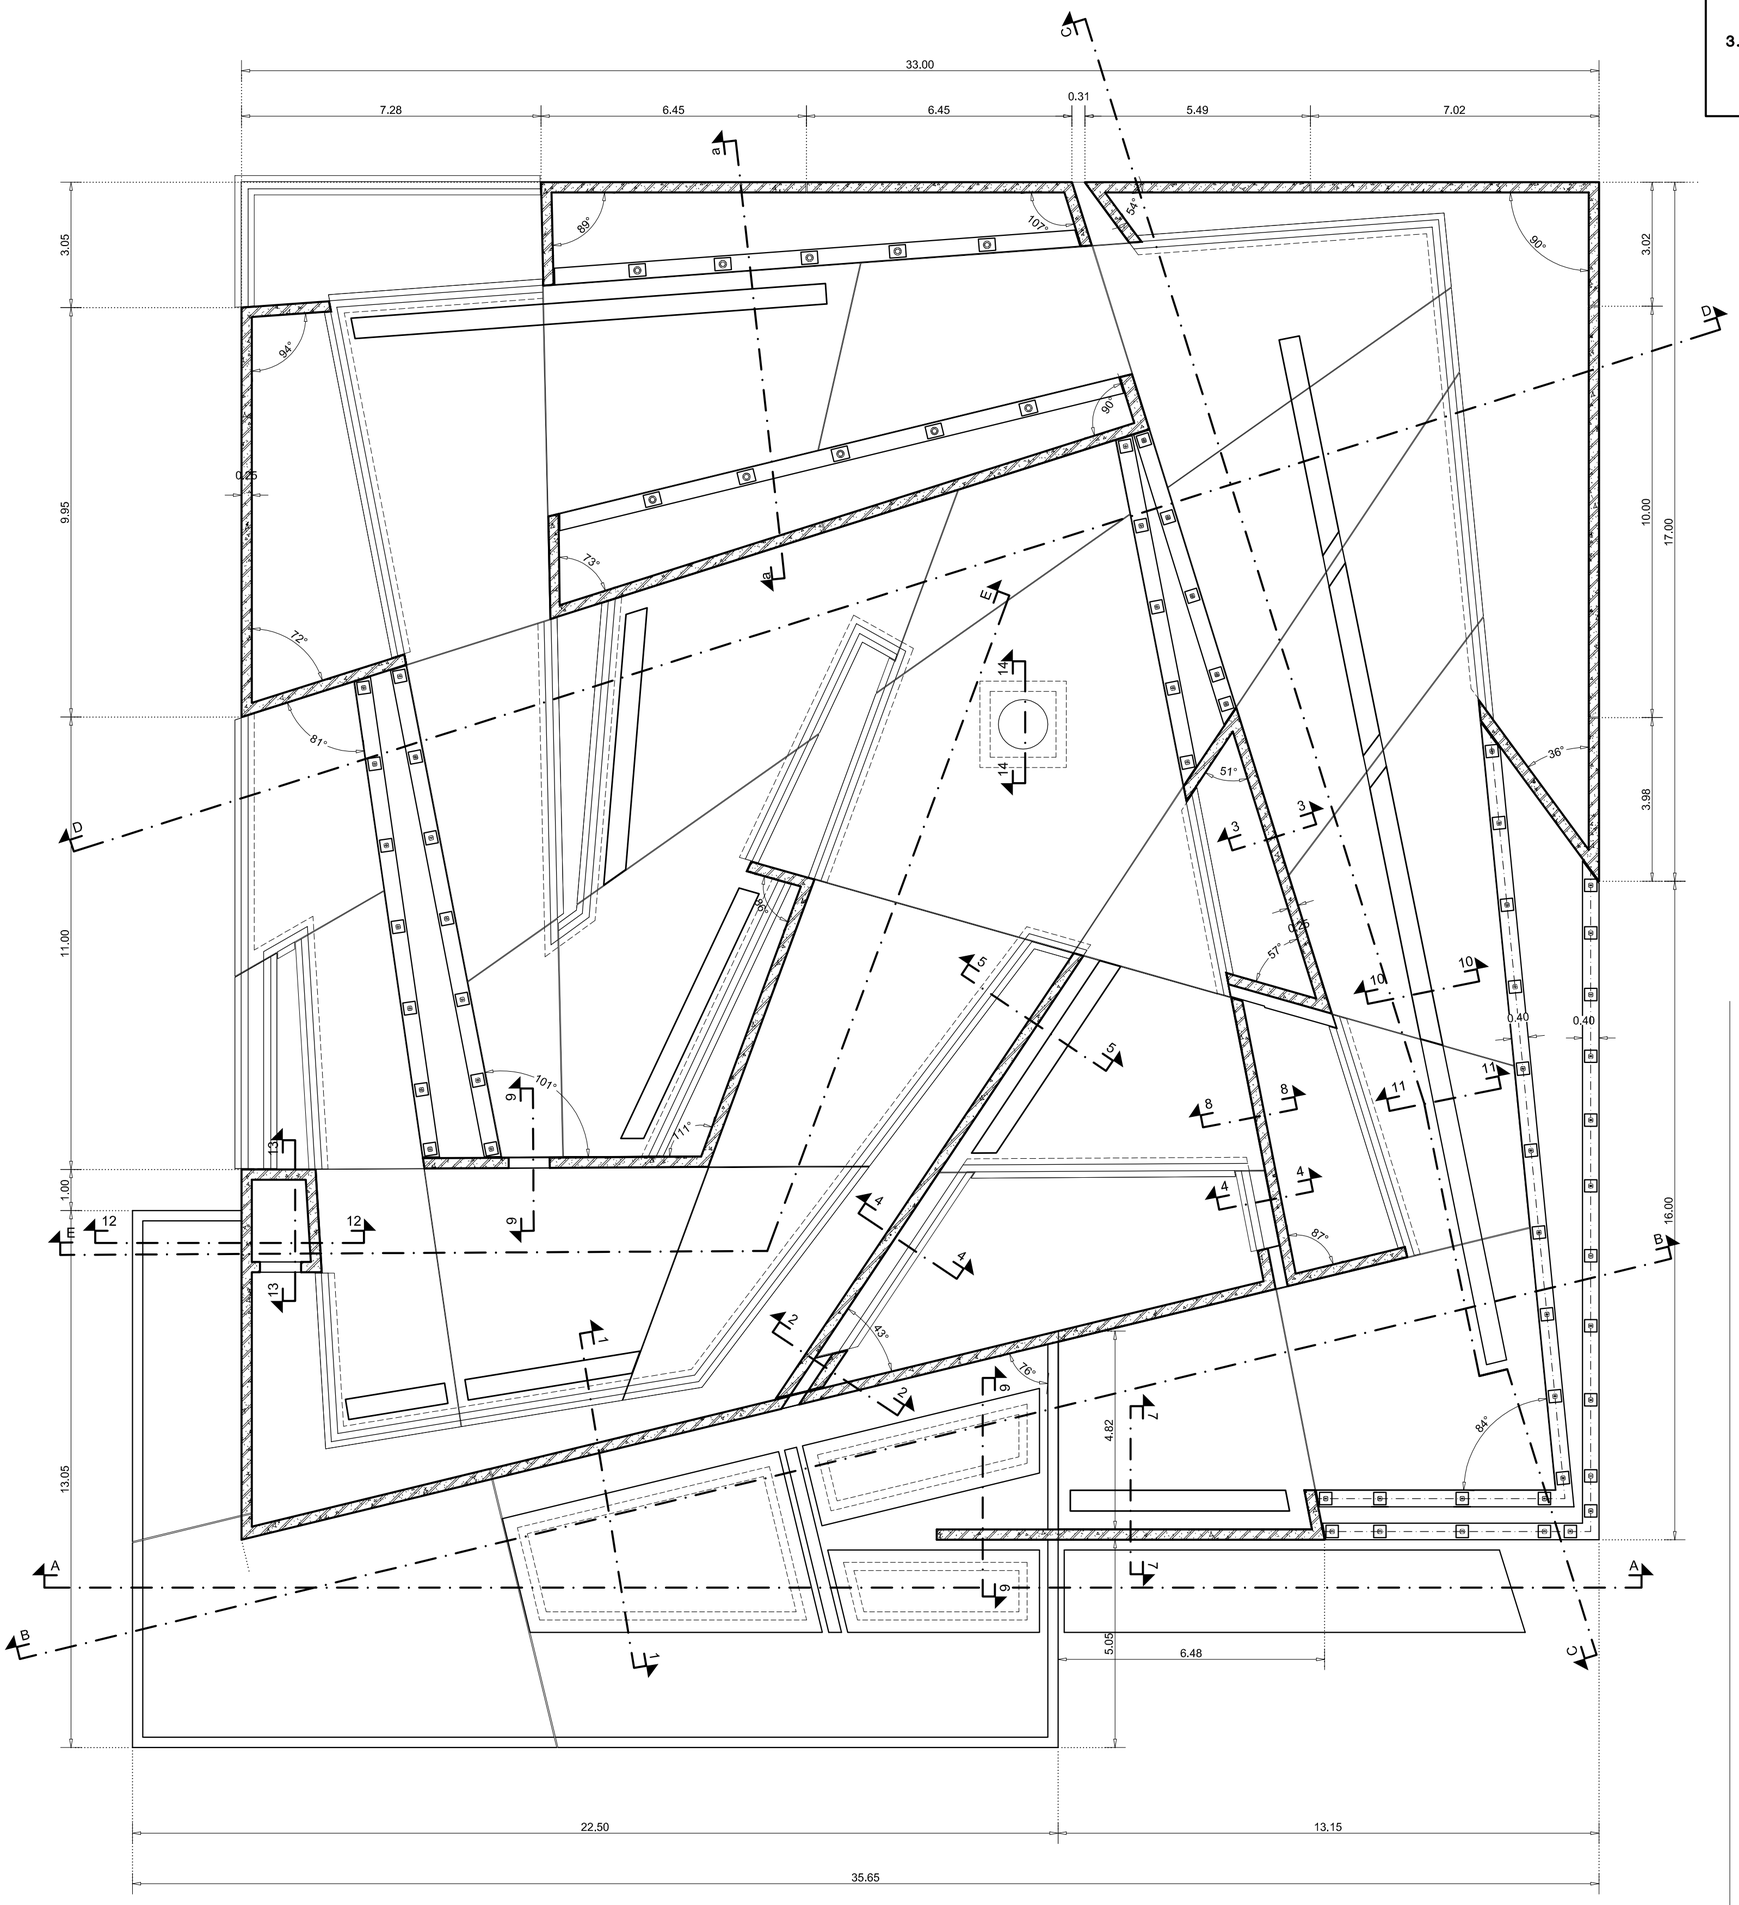

SHENYANG expo 2006

THE GARDEN OF GREECE

project assigned and financed by:

HELEXPO

architectural project:

PRODROMOS NIKIFORIDIS, architect
BERNARD CUOMO, architect

collaborators:
NIKOS BISKOS, architect
ELEFTHERIA ZOGRAFOU, architect

statics:

IAKOVOS LAVASSAS, civil engineer
PANTELIS ZERVAS, civil engineer
GIORGOS NIKOLAIDIS, civil engineer
MARIA STEFANOURI, civil engineer

electrical/mechanical planning:
PANAGIOTIS KIKIDIS
DIMITRIS BOZIS
GERASSIMOS KAMPITSIS

gardering consultant:
ANTHIMOS ZAHARIADIS

DATE: SEPTEMBER 29 2005
REVISION NUMBER: 1

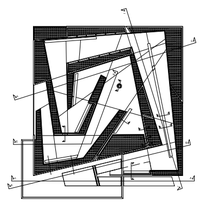

PLAN
GROUND SLAB

1:100

S 1